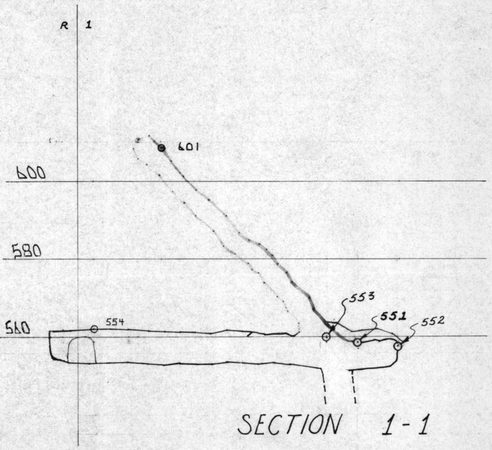

SECTION 1-1

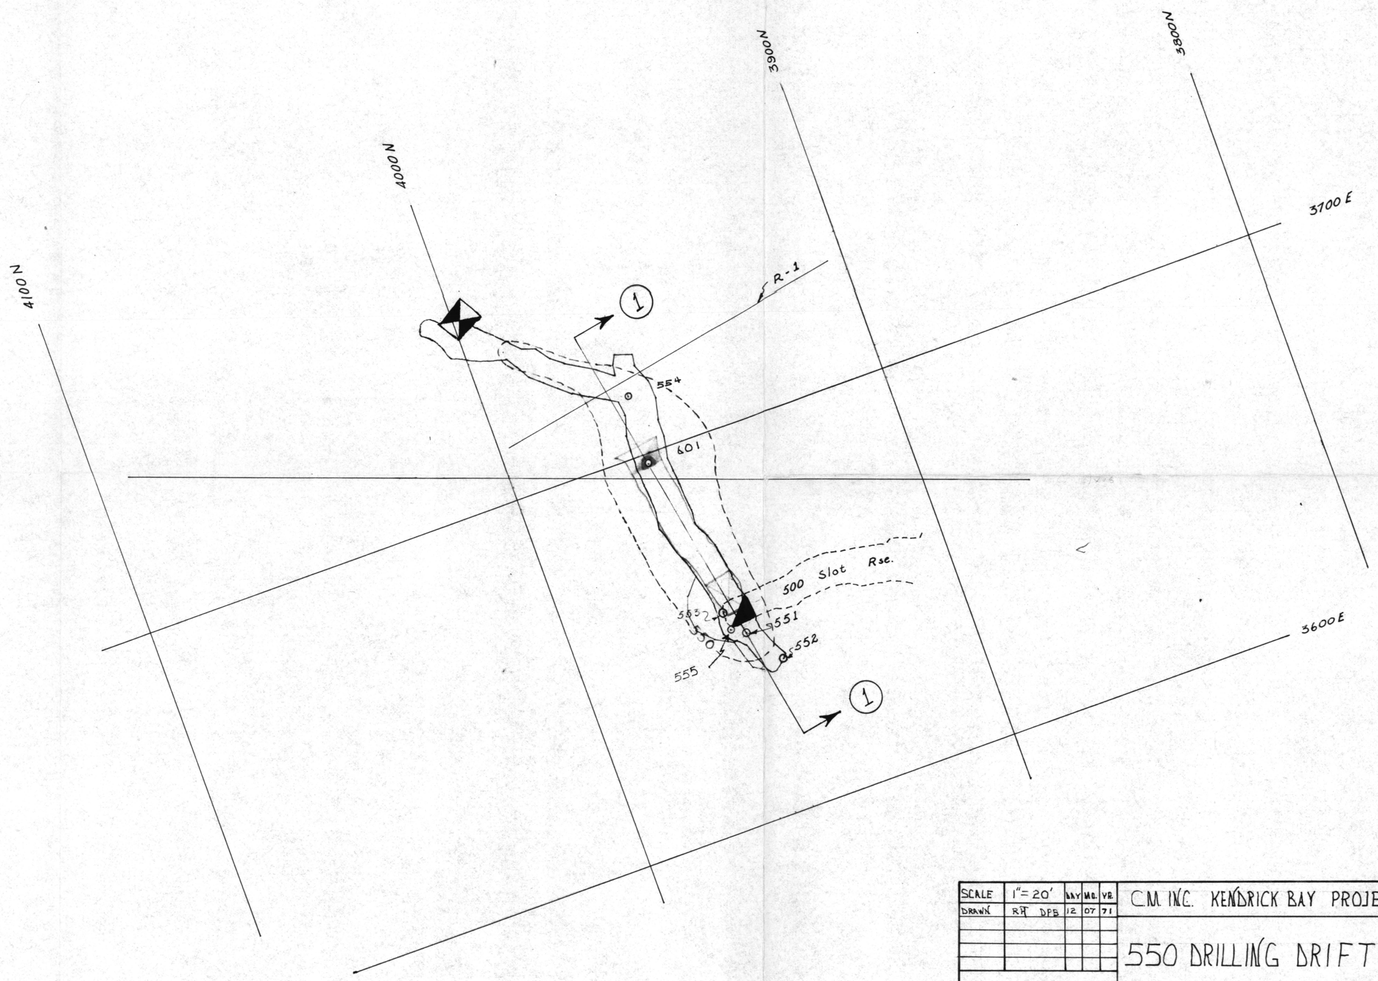

SCALE	1"= 20'	DAY	MO.	YR.	C.M. INC. KENDRICK BAY PROJECT
DRAWN	RH DFB	12	07	71	550 DRILLING DRIFT
					REVISED / DRAWING NO.

MR 121-2