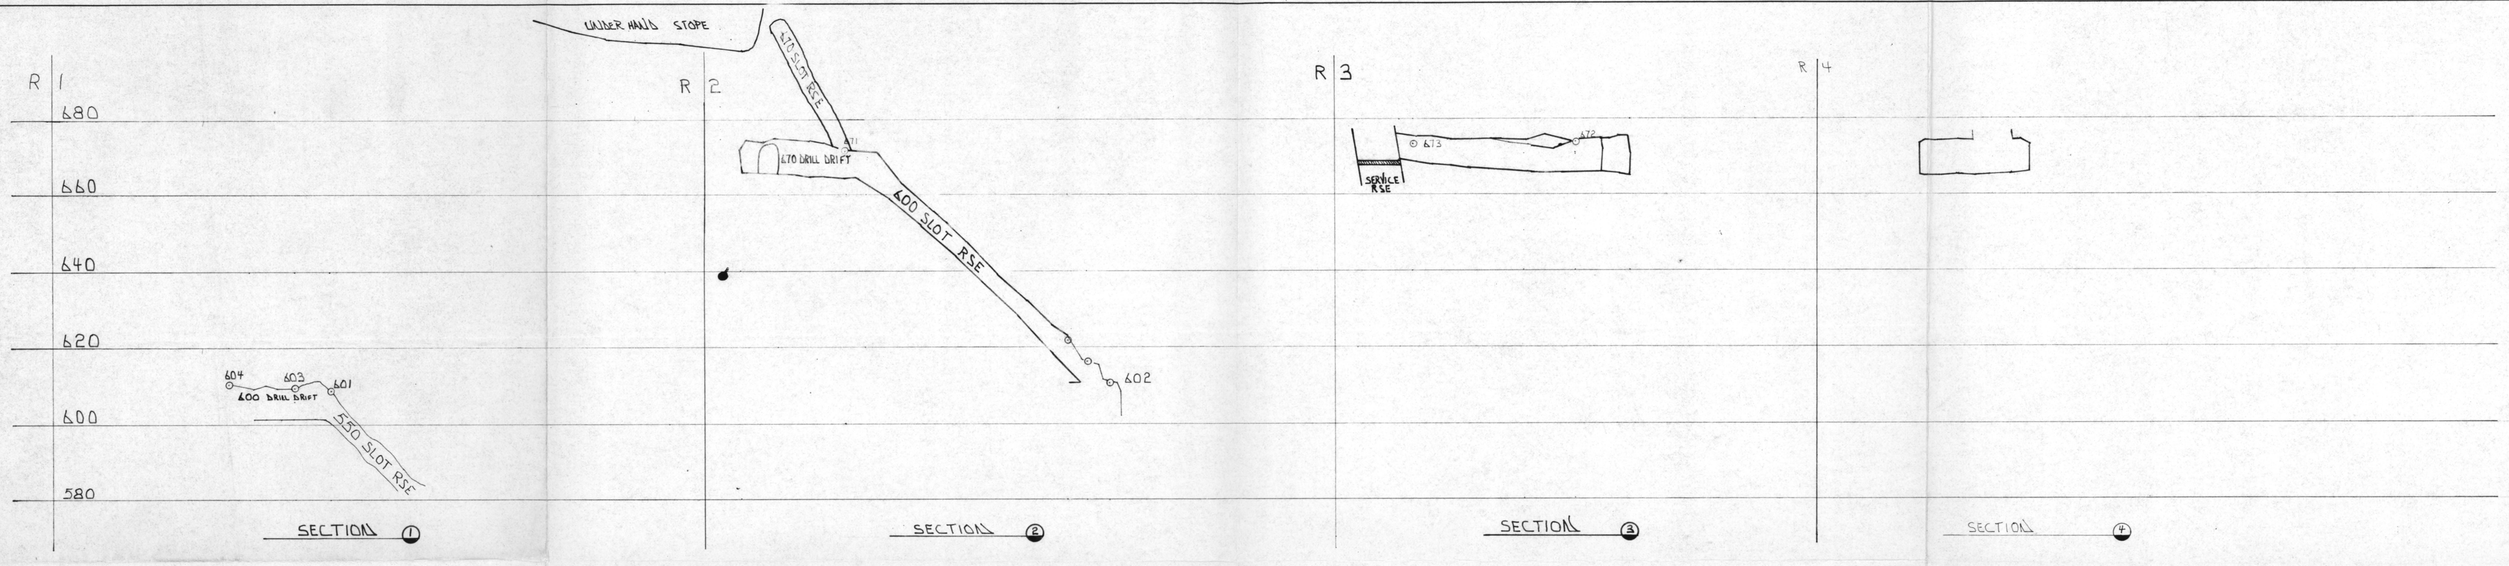

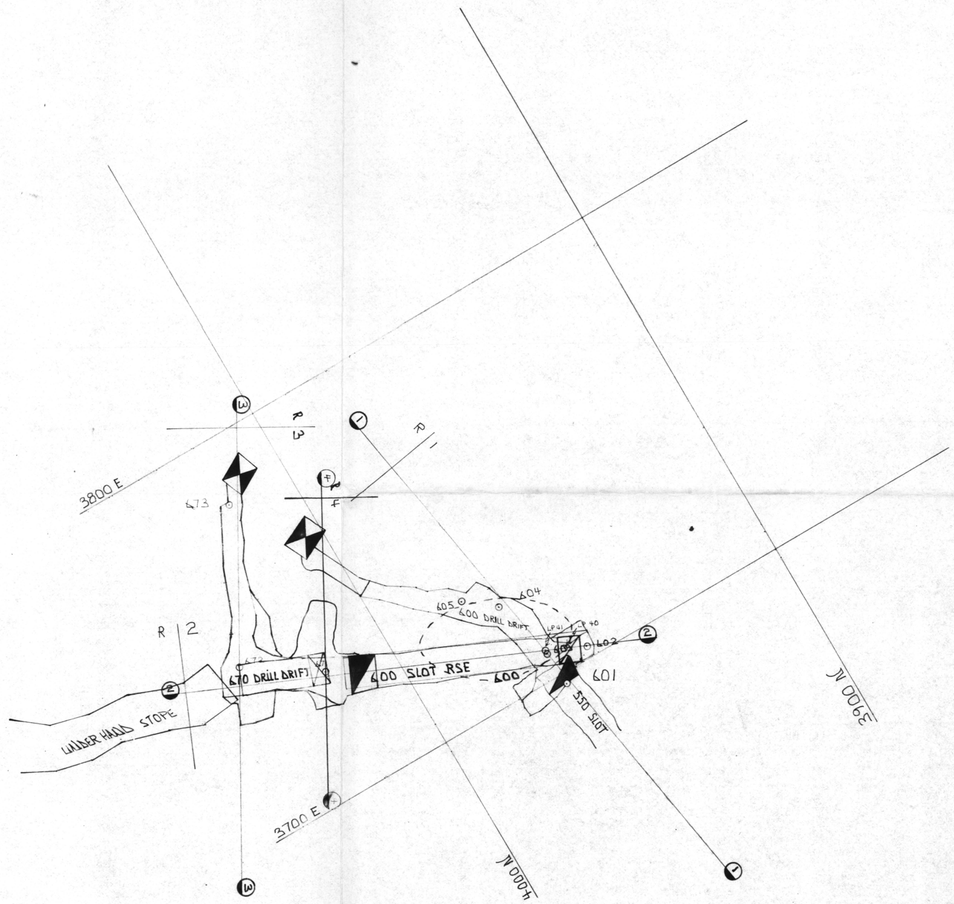

SCALE	1"=20'	DAY	MO.	YR.
DRAWN	RH	14	07	71
DESIGNED	RH	14	07	71
DRG. CKD.				
DSN. CKD.				
APPROVED				

C.M. INC.

KENDRICK BAY PROJECT

600 DRILLING DRIFT
600 SLOT RAISE
670 DRILLING DRIFT

REVISED | DRAWING NO.

MR 121-2