USBM Contract Report
Huber and Smith 1967

NOTE 1. Ventilation in Slusher Drifts By Small Blowers and Vent Tubing Until Stopes are Holed Through

NOTE 2. ← Indicates Ventilation Circuit

NOTE 3. Mine Plant Buildings

O – Office

S – Shop

D – Dry House

C – Compressor House

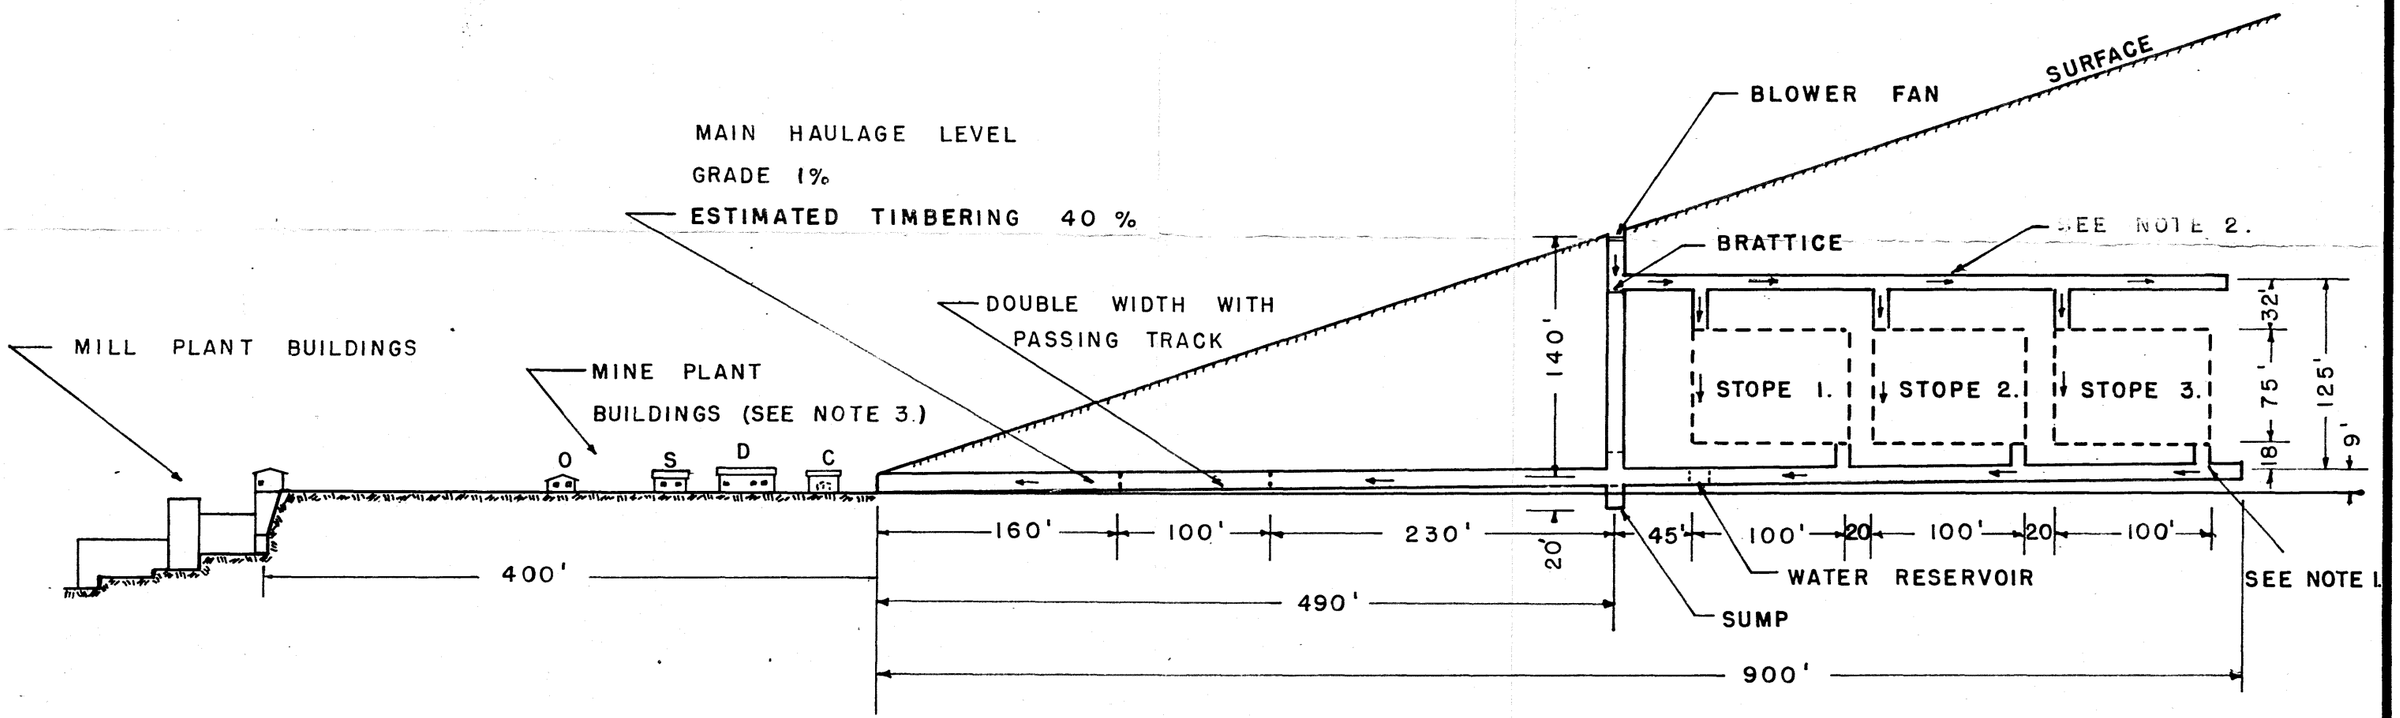

SCALE: 1" = 100.'

FIGURE 13. Elevation View of Pre-production Development, 50 and 100 TPD Operations