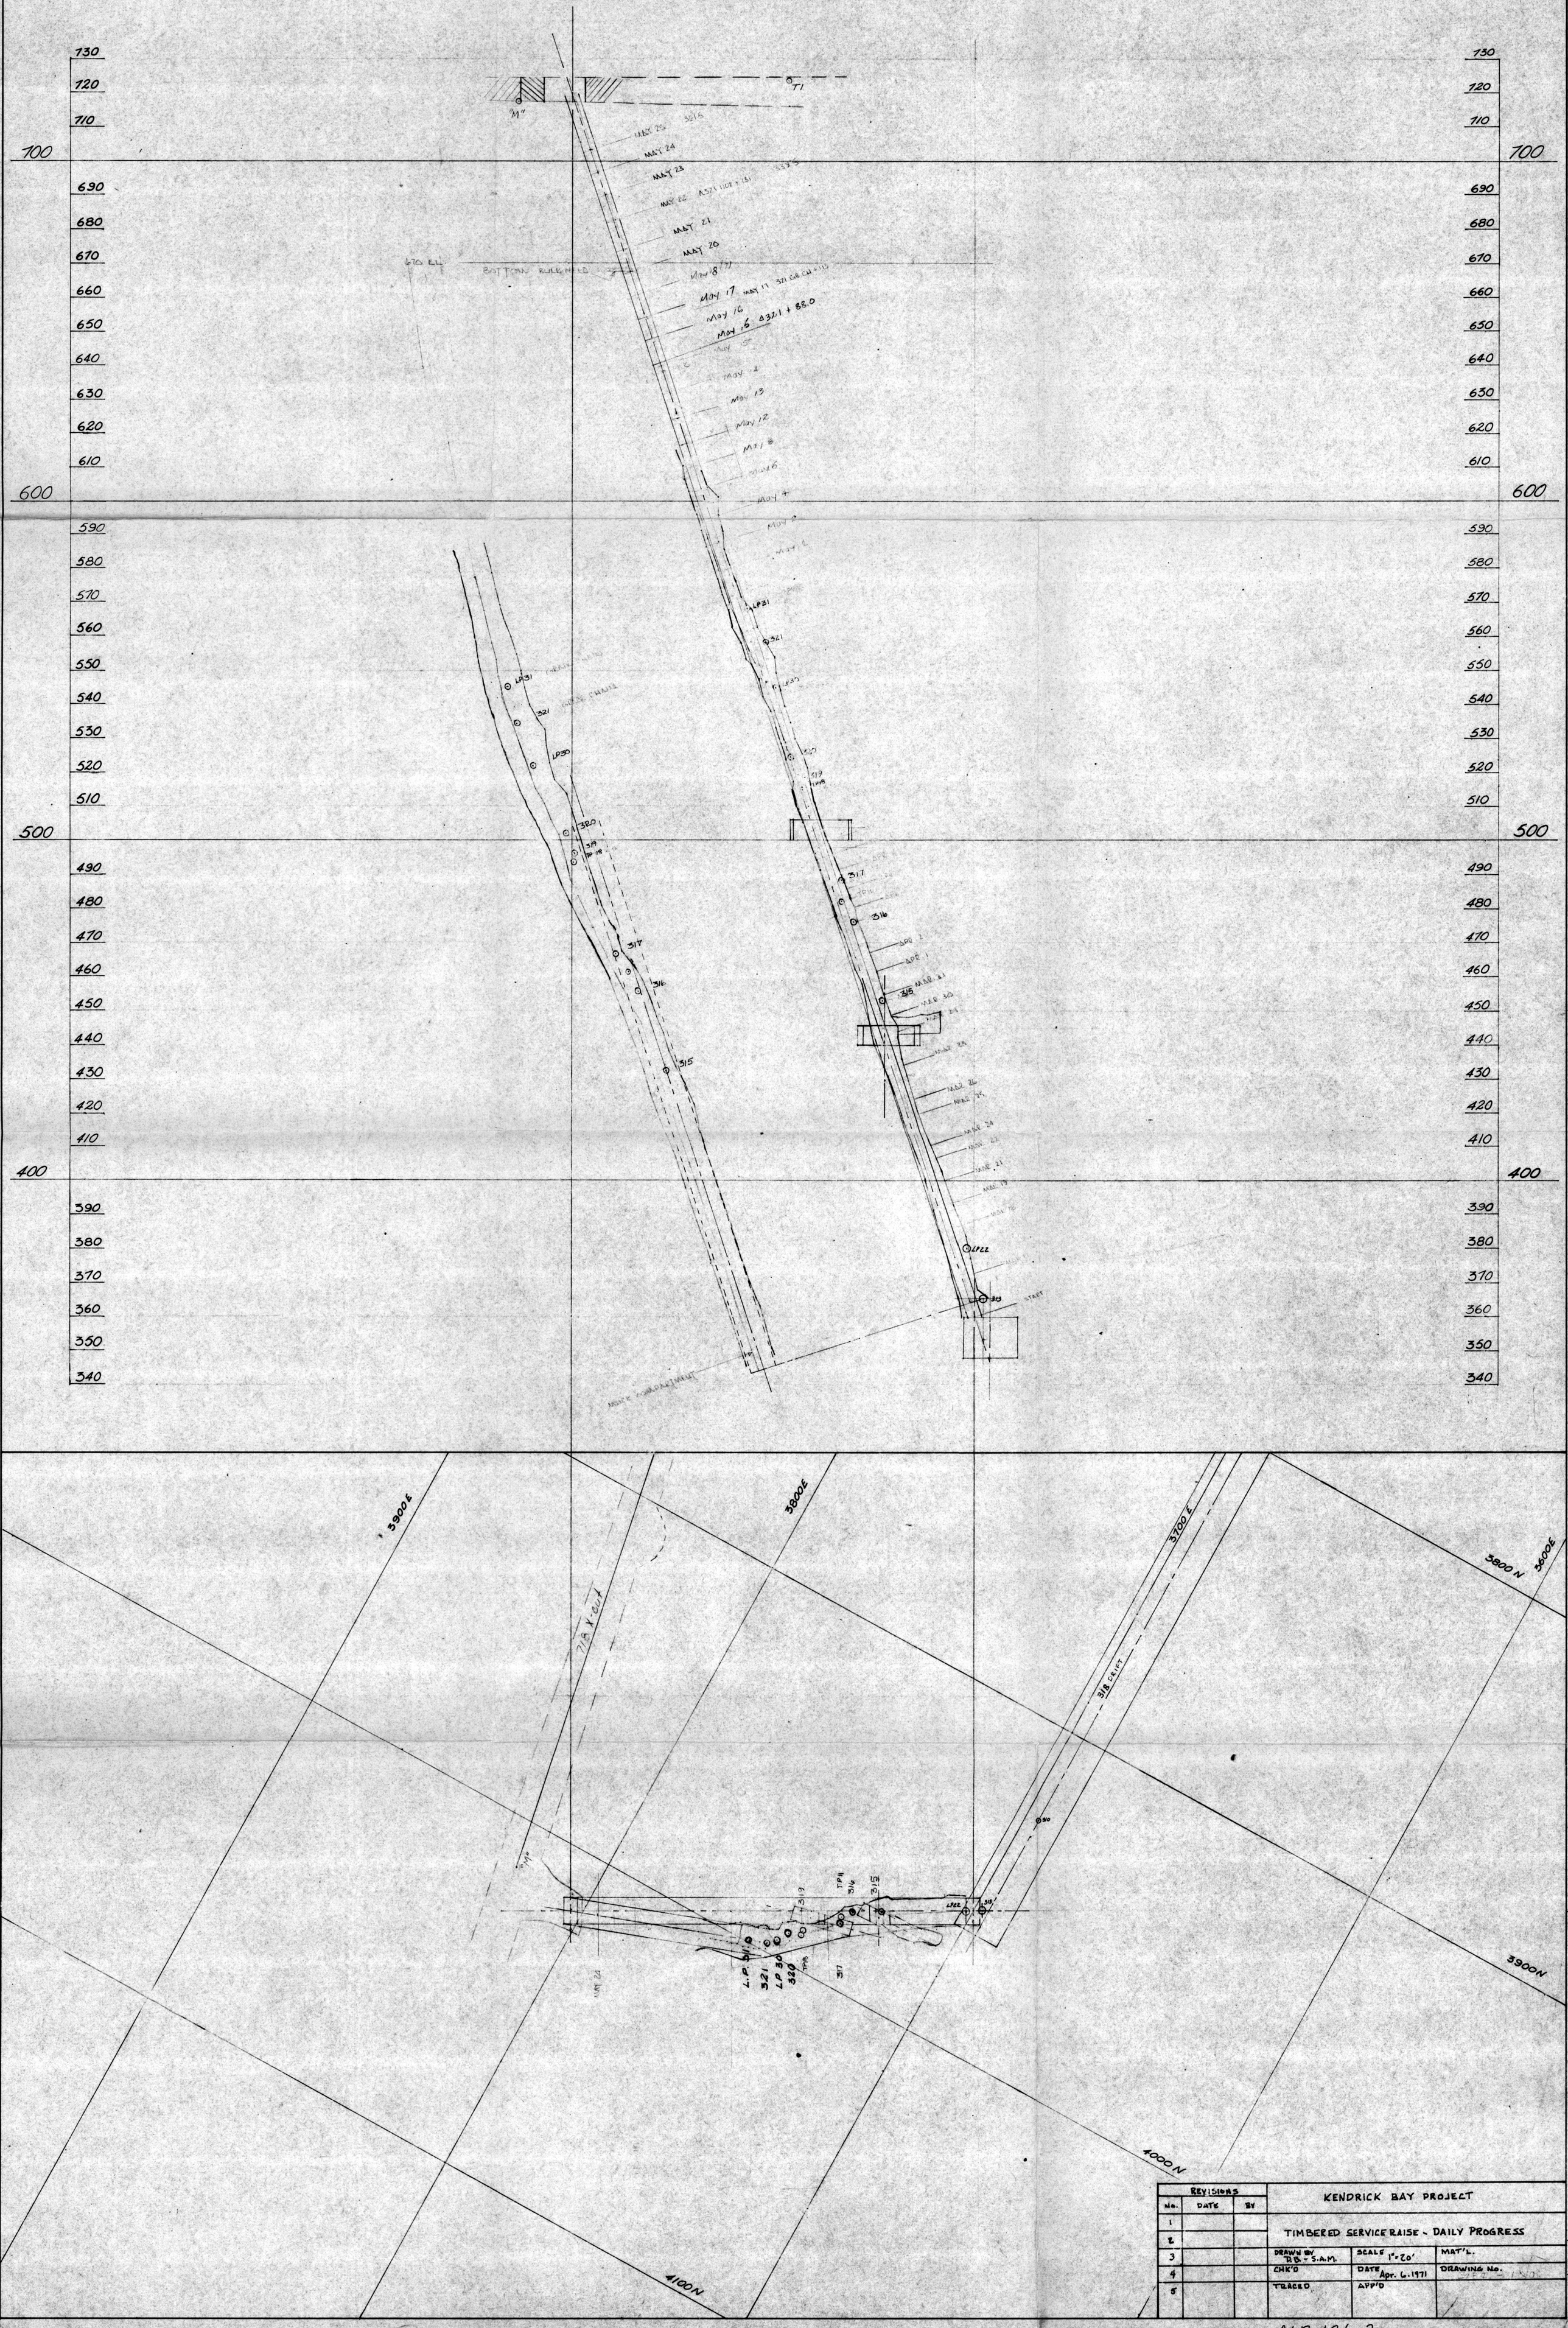

REVISIONS			KENDRICK BAY PROJECT		
No.	DATE	BY	TIMBERED SERVICE RAISE - DAILY PROGRESS		
1					
2					
3			DRAWN BY D.B. - S.A.M.	SCALE 1" = 20'	MAT'L.
4			CHK'D	DATE Apr. 6. 1971	DRAWING No.
5			TRACED	APP'D	

MR 121-2