PE 112-15

PE 112-15

PROFILE OF SURFACE

ALONG THE LINE OF THE

BERNERS TUNNEL

AND ITS PROPOSED EXTENSION TO THE

Comet and kensington Ore Bodies

Line A-B-C-D-E on Plan

Juelin, Alaska, July, 1923

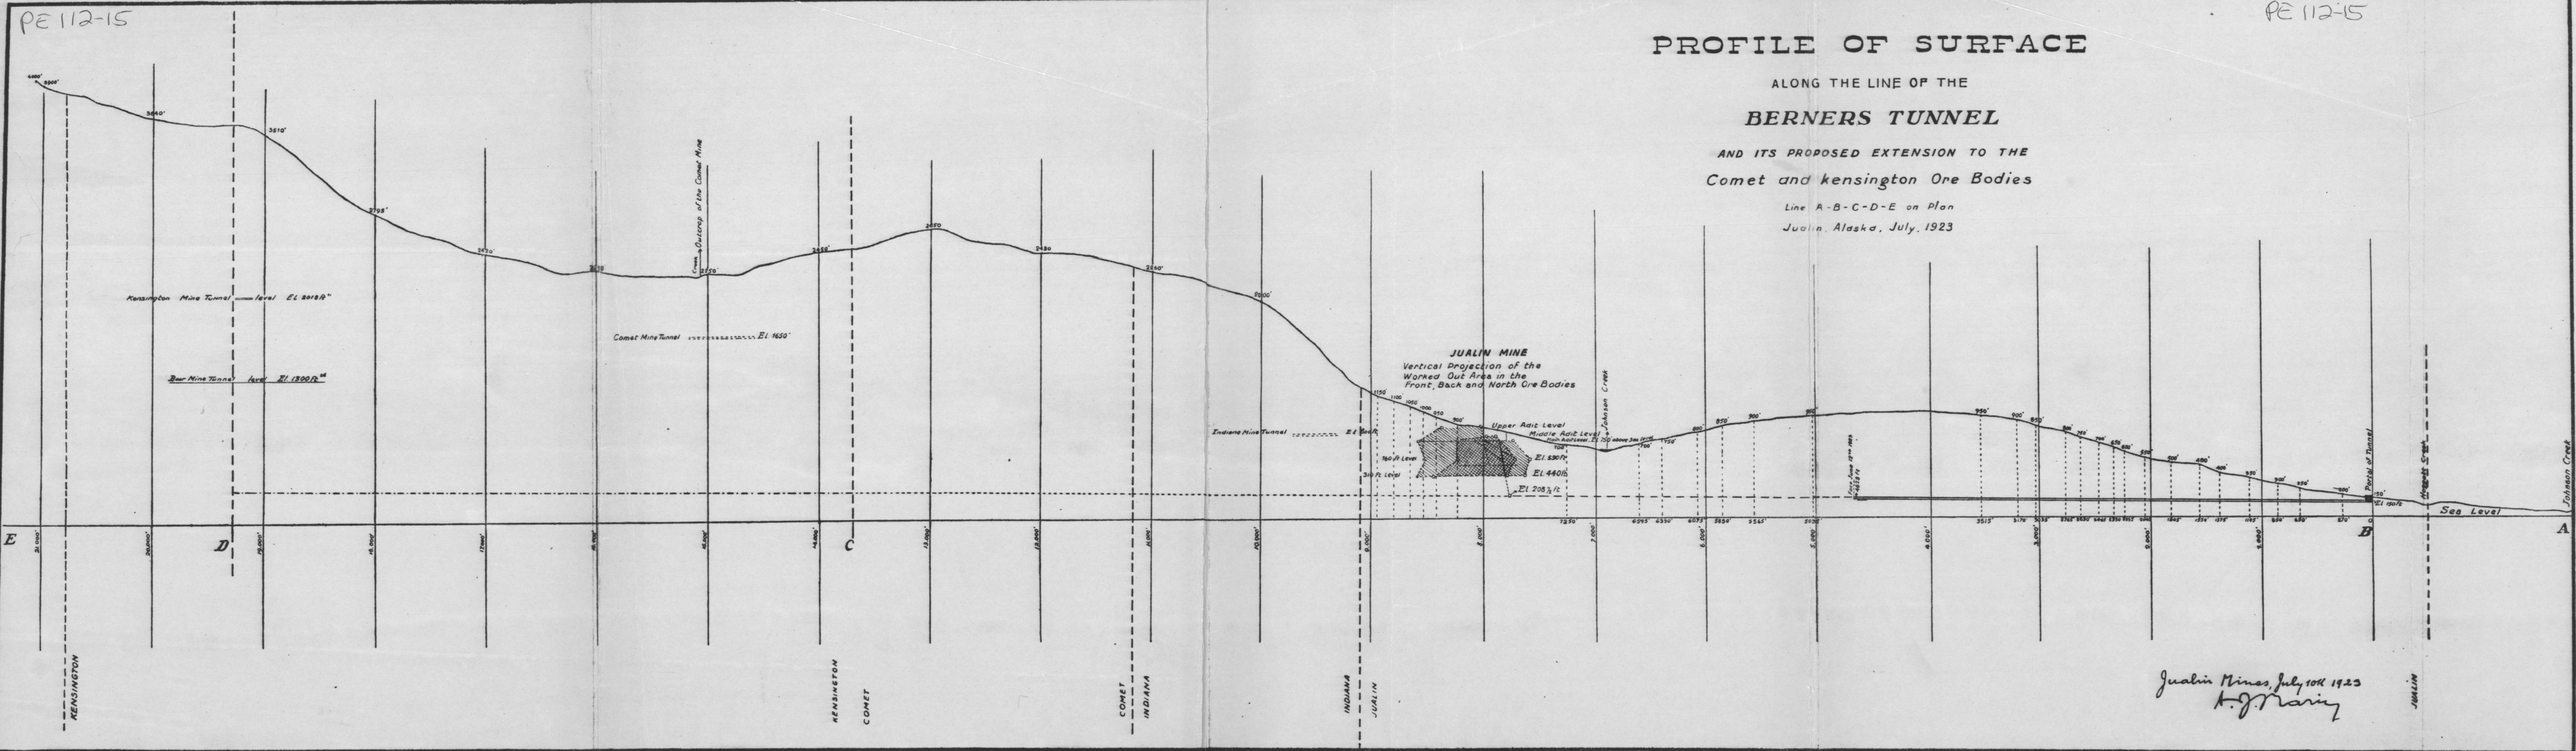

Jualin Mines, July 10th 1923
A. J. Marin