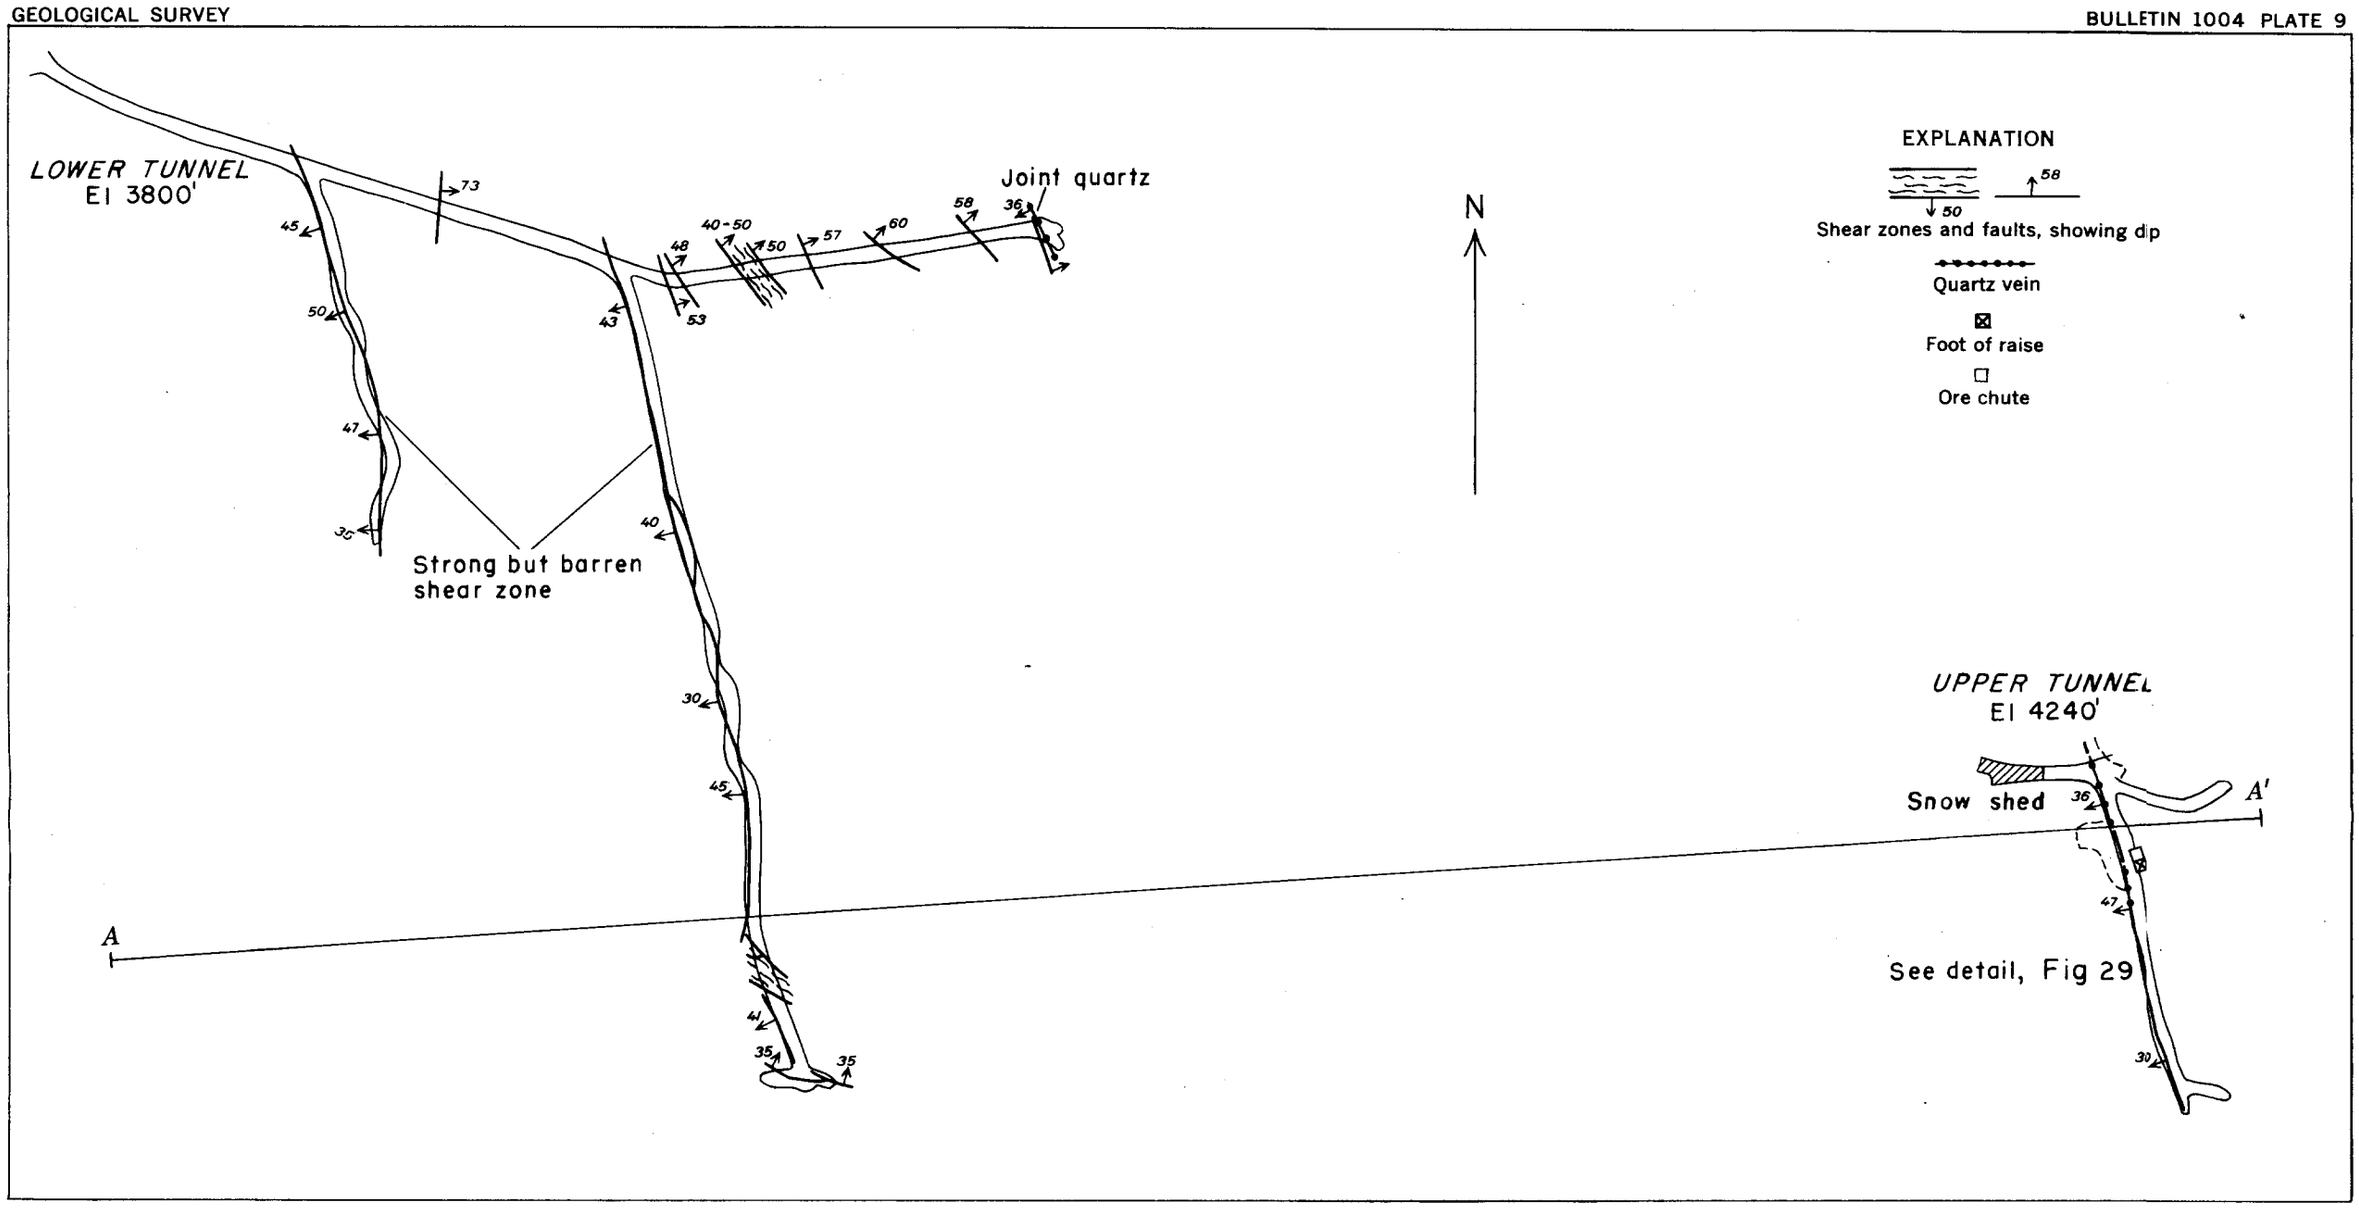

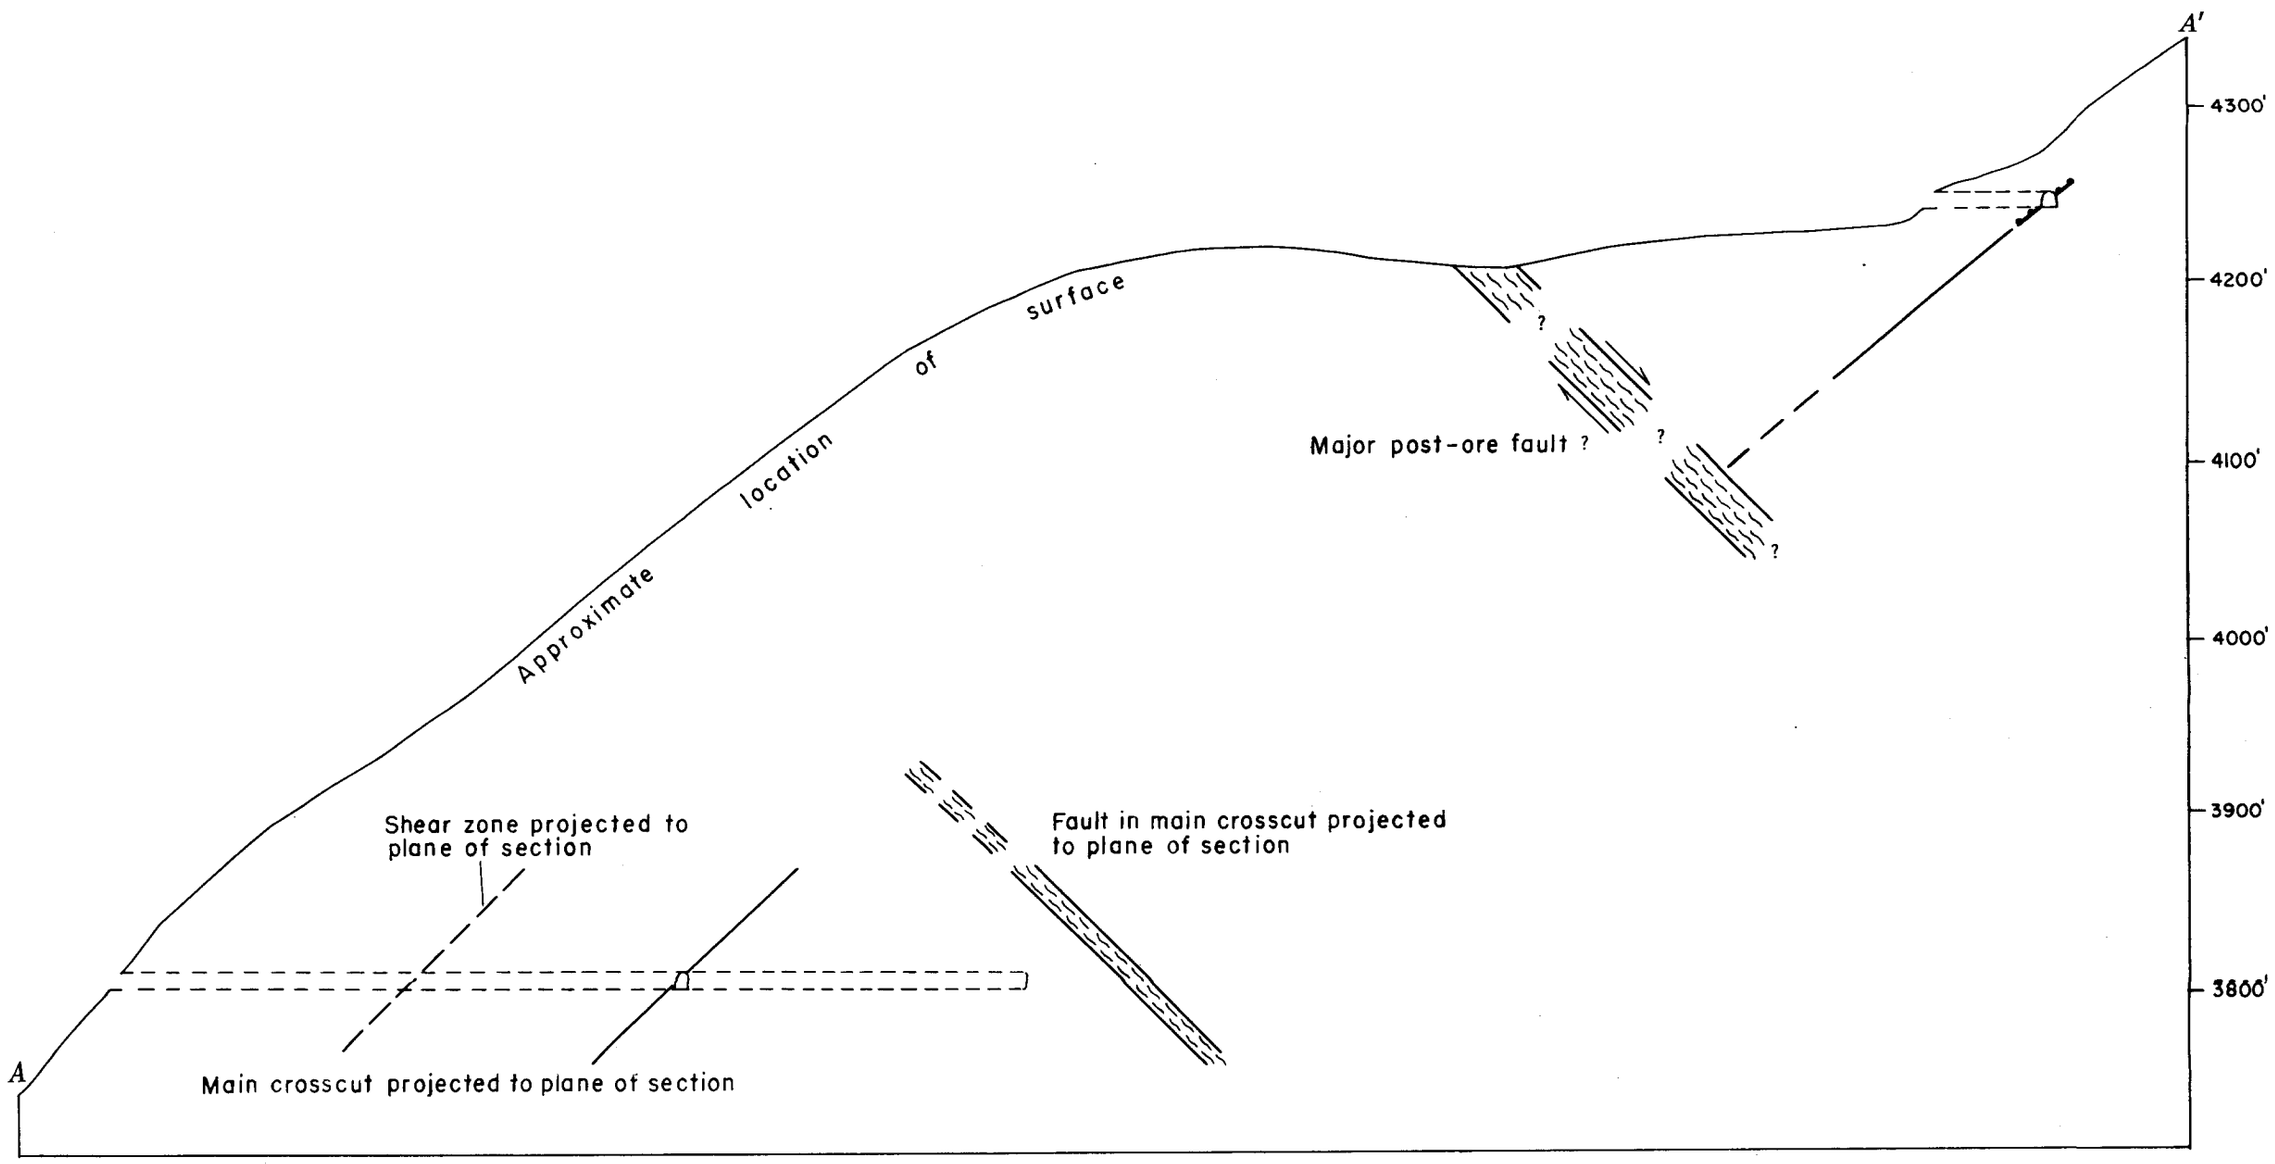

MAP AND SECTION SHOWING UPPER AND LOWER WORKINGS, KELLY-WILLOW PROSPECT

100 0 300 Feet